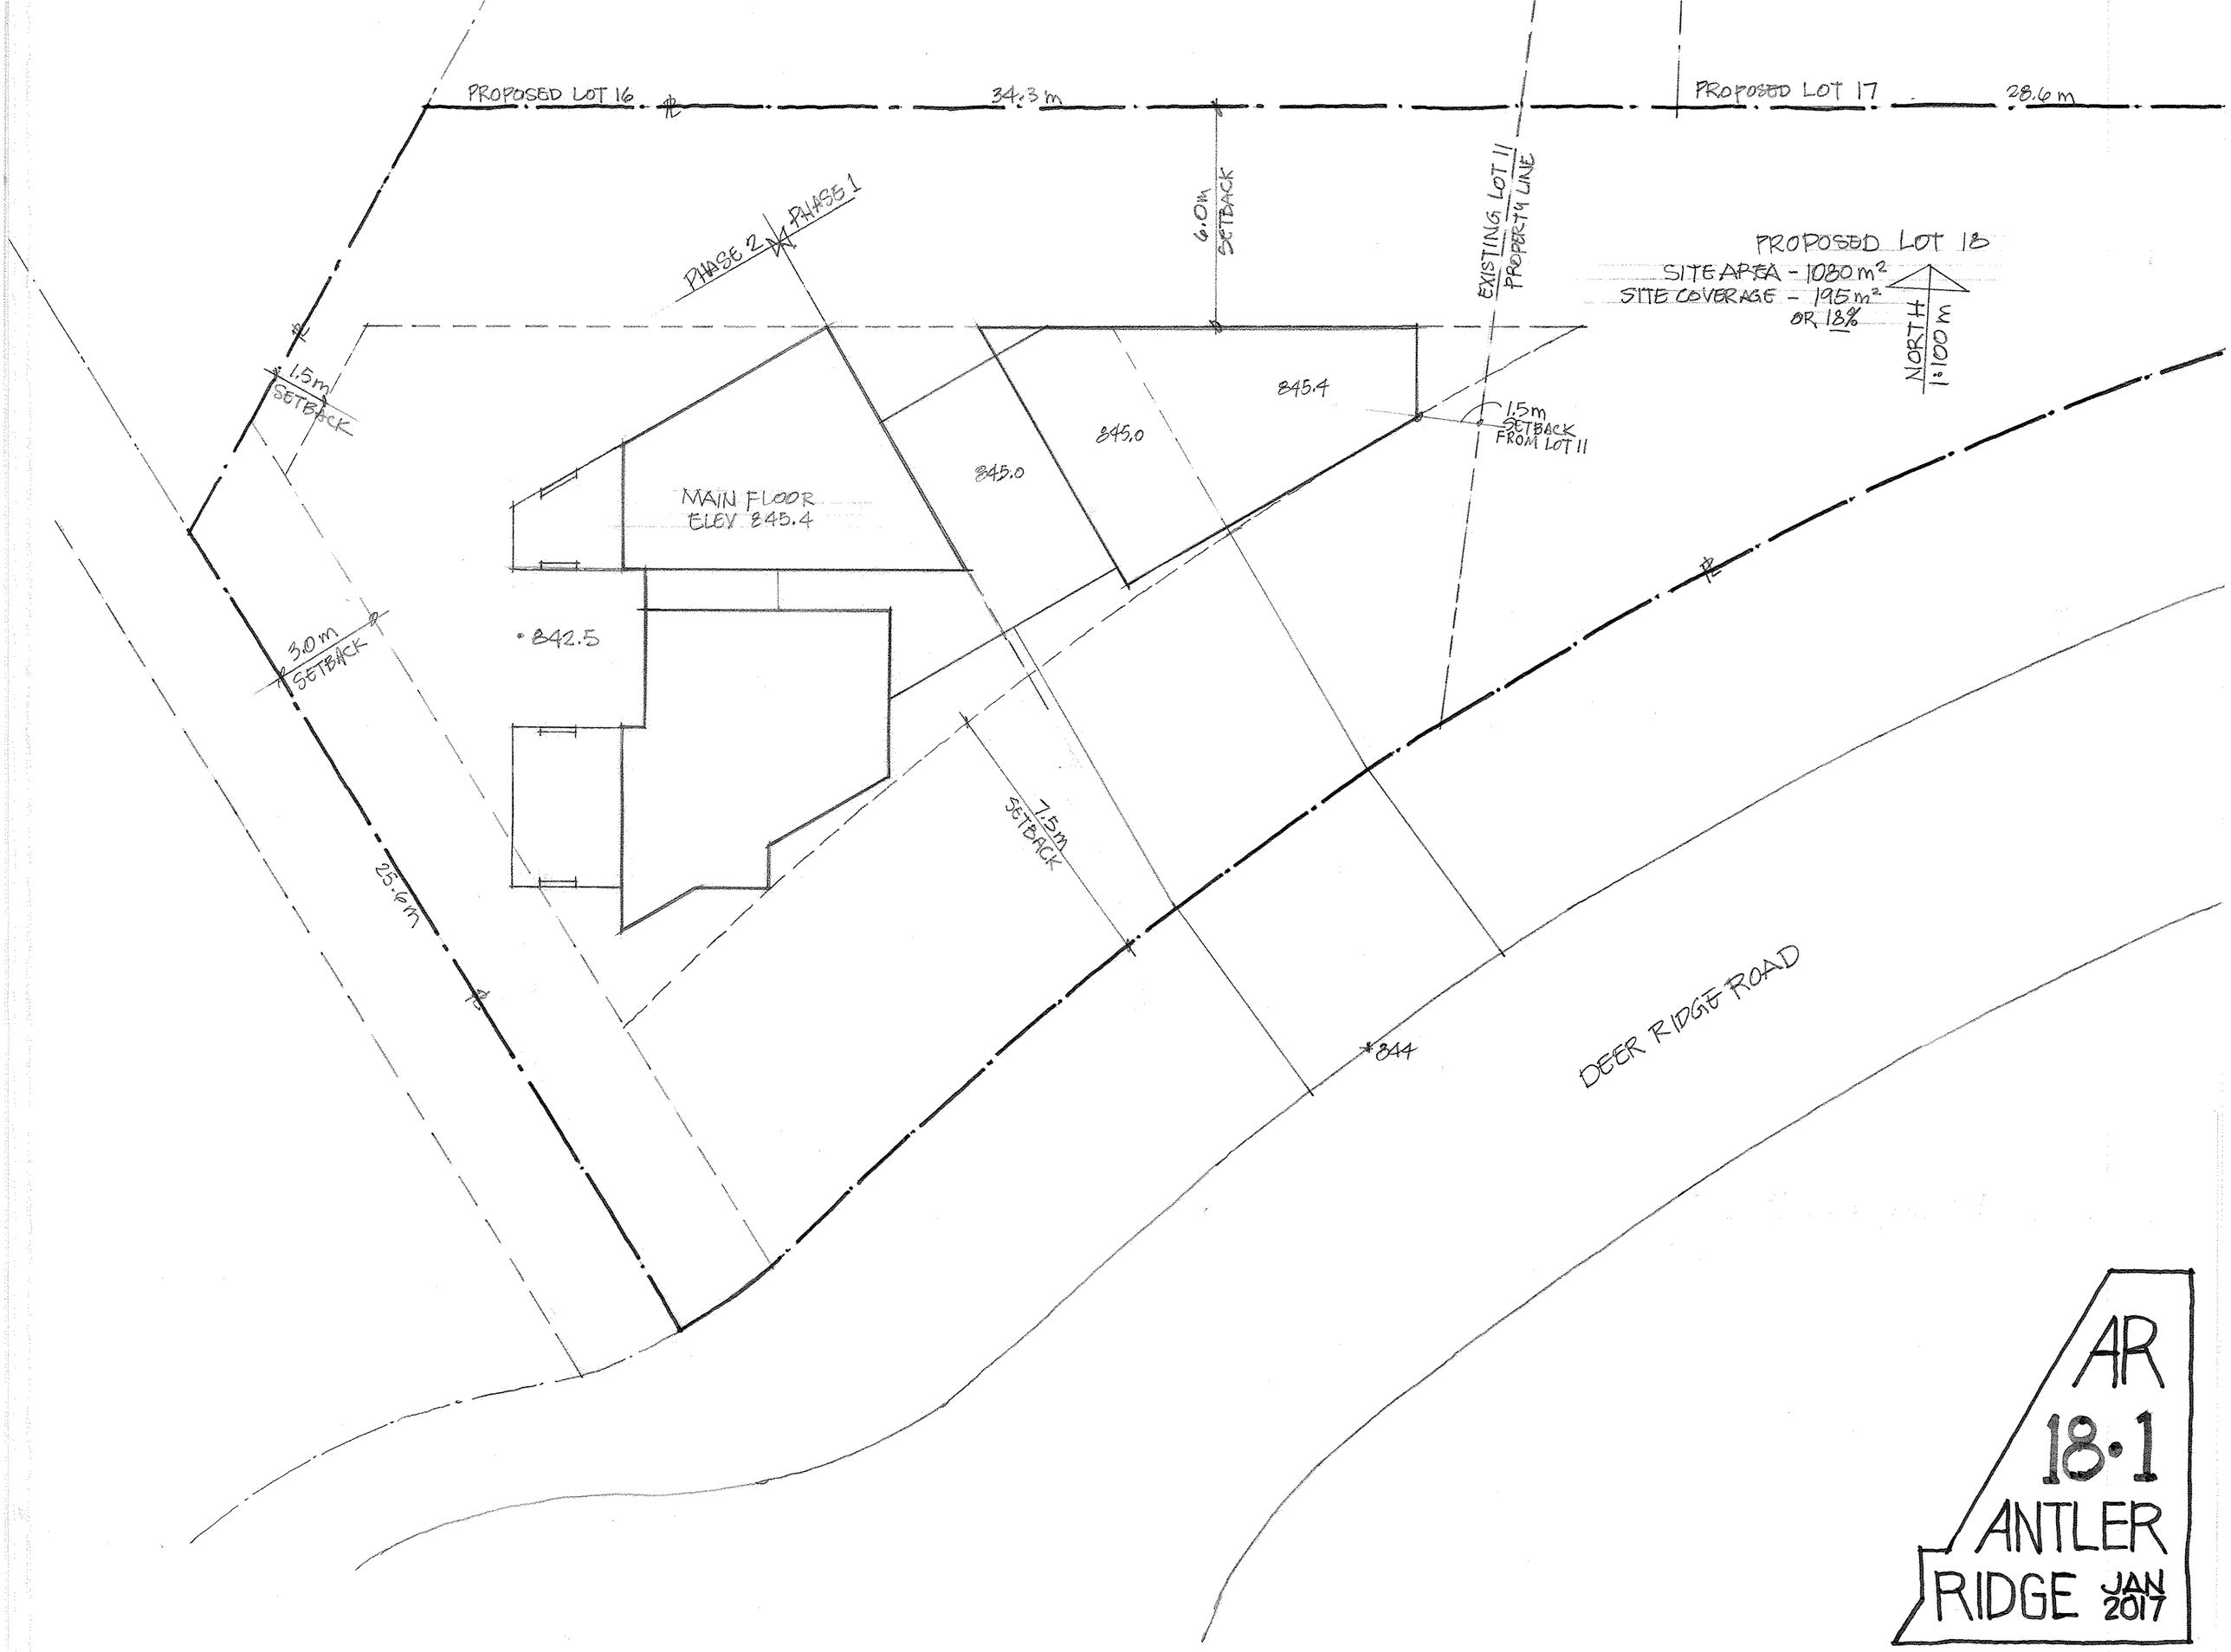
PROPOSED LOT 16
34.3 m
PROPOSED LOT 17
28.6 m
6.0 m SETBACK
EXISTING LOT 11 PROPERTY LINE
PROPOSED LOT 18
SITE AREA - 1080 m²
SITE COVERAGE - 195 m²
OR 18%
NORTH
1:100 m
PHASE 2
PHASE 1
1.5 m SETBACK
845.4
845.0
845.0
1.5 m SETBACK FROM LOT 11
MAIN FLOOR
ELEV 845.4
842.5
3.0 m SETBACK
7.5 m SETBACK
25.6 m
844
DEER RIDGE ROAD
AR
18·1
ANTLER
RIDGE
JAN 2017

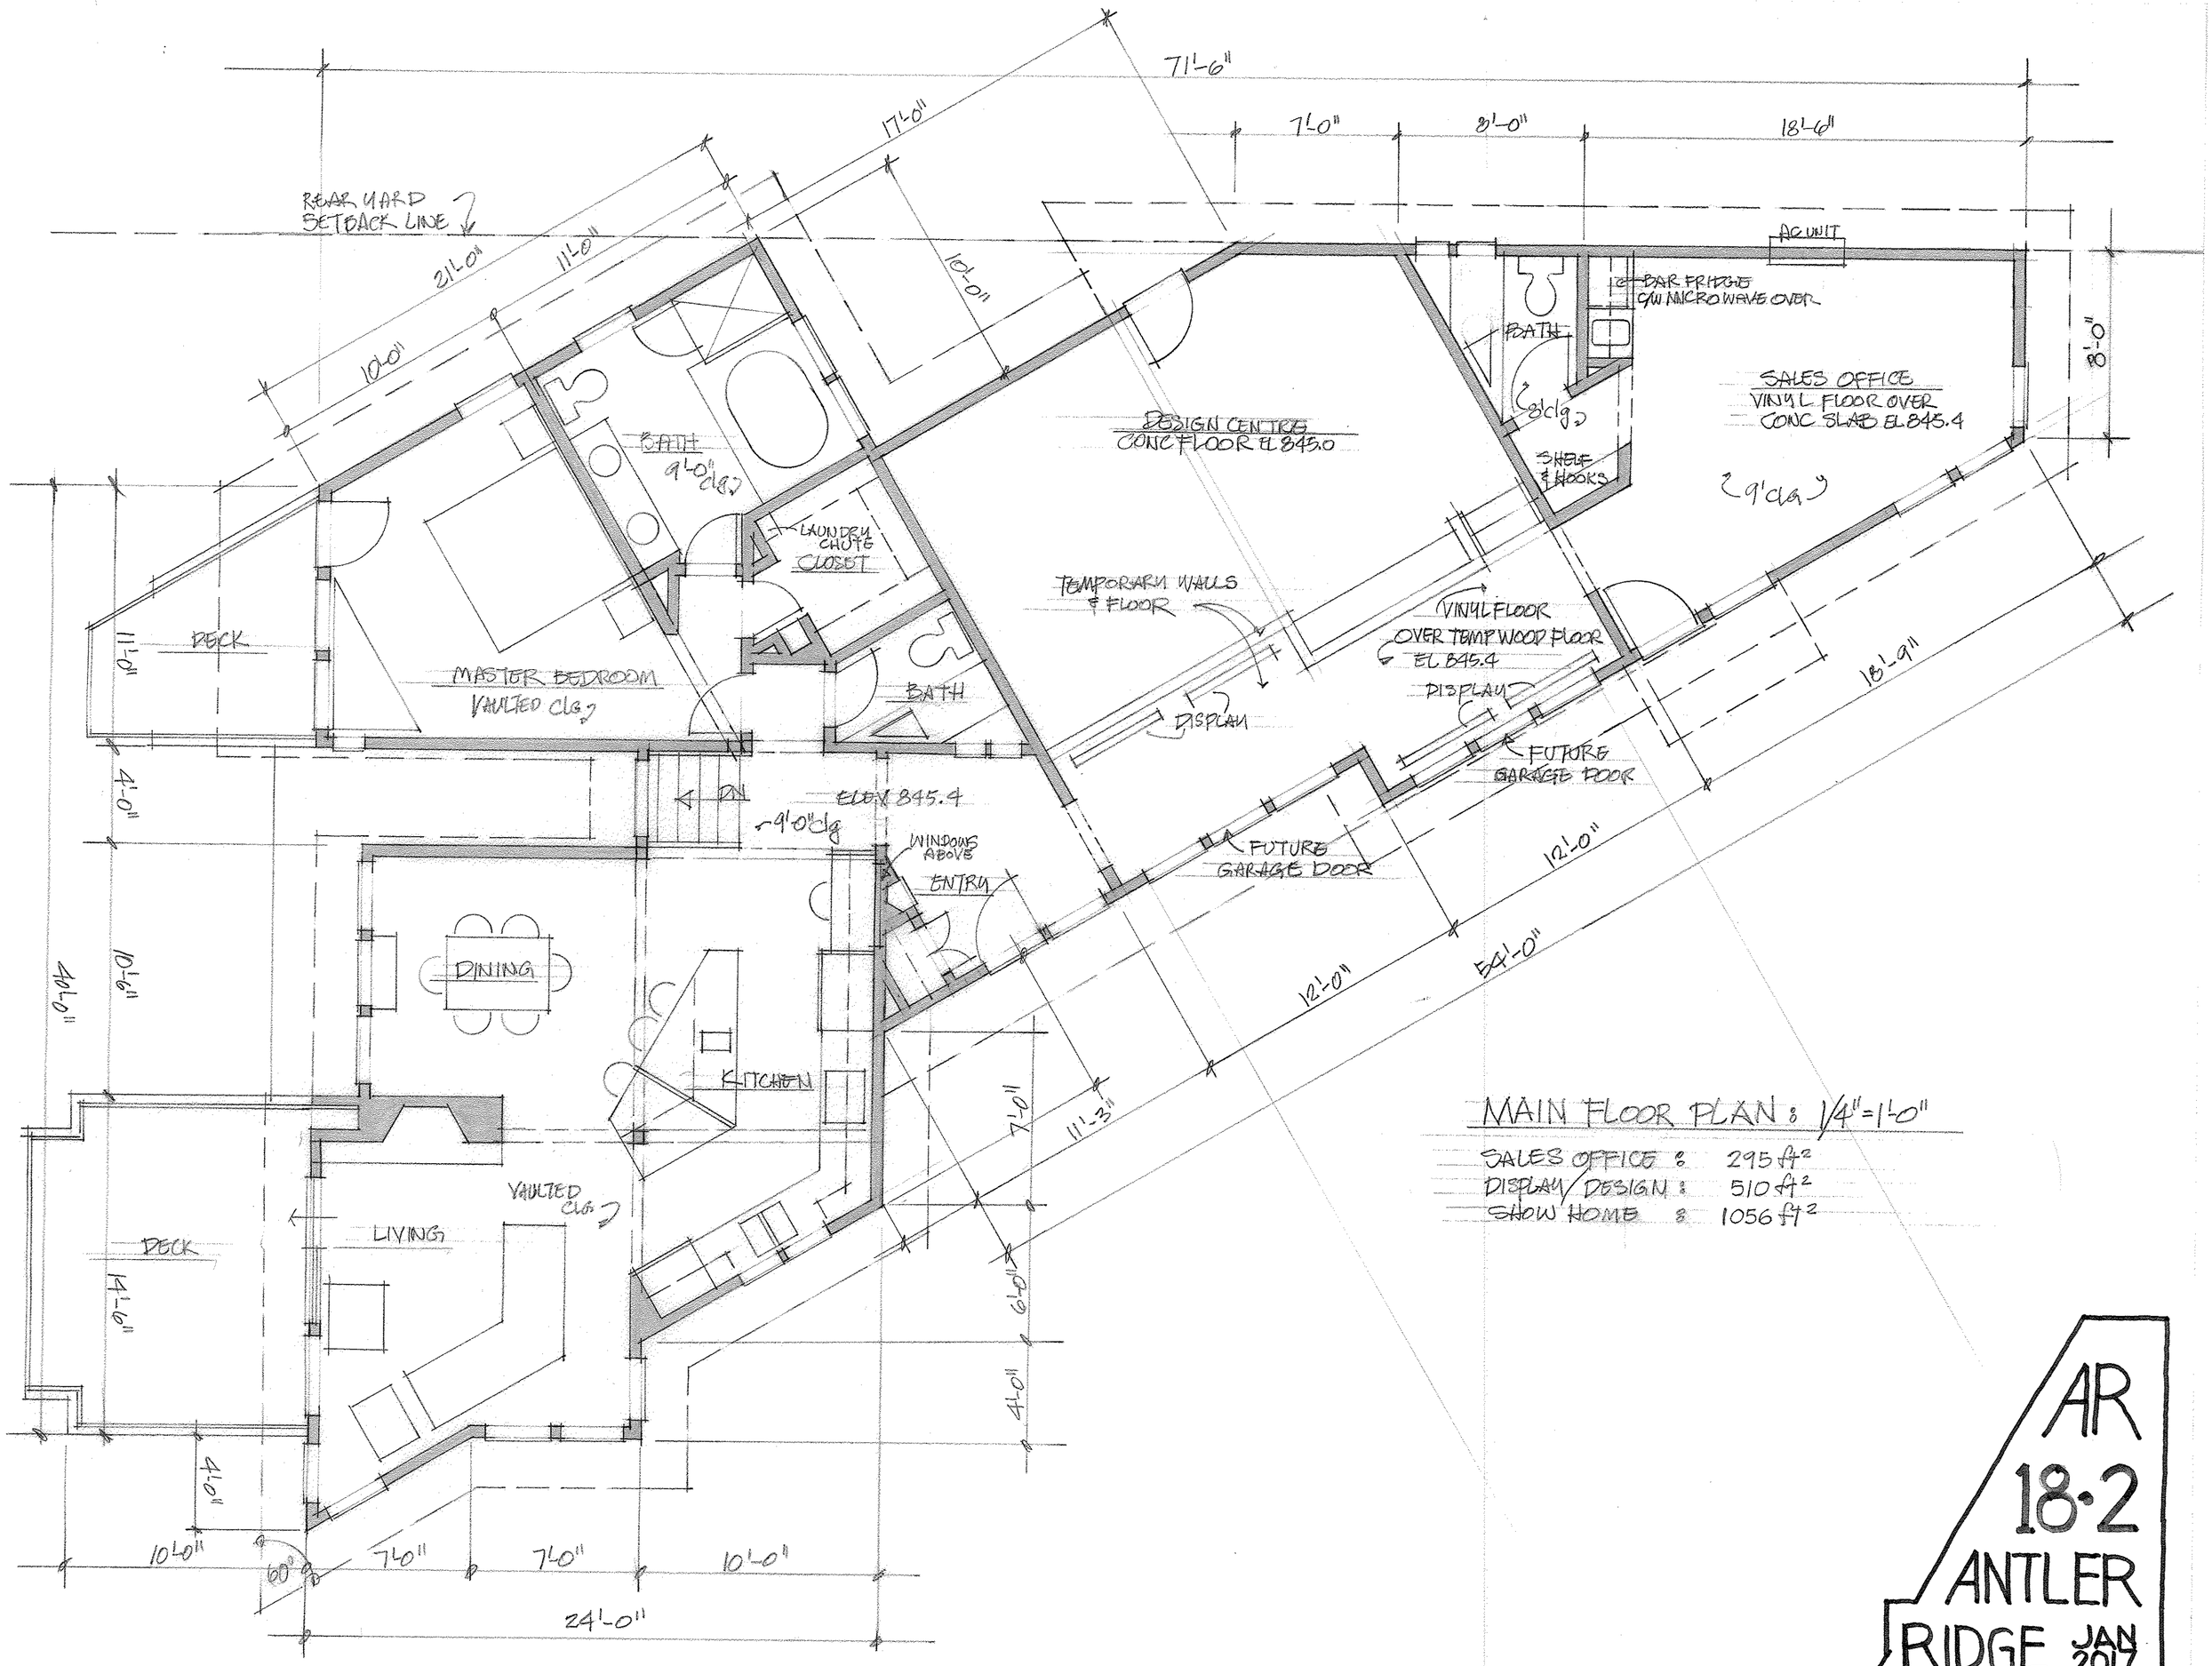

MAIN FLOOR PLAN : 1/4"=1'-0"

SALES OFFICE : 295 ft²
DISPLAY/DESIGN : 510 ft²
SHOW HOME : 1056 ft²

AR 18·2 ANTLER RIDGE JAN 2017

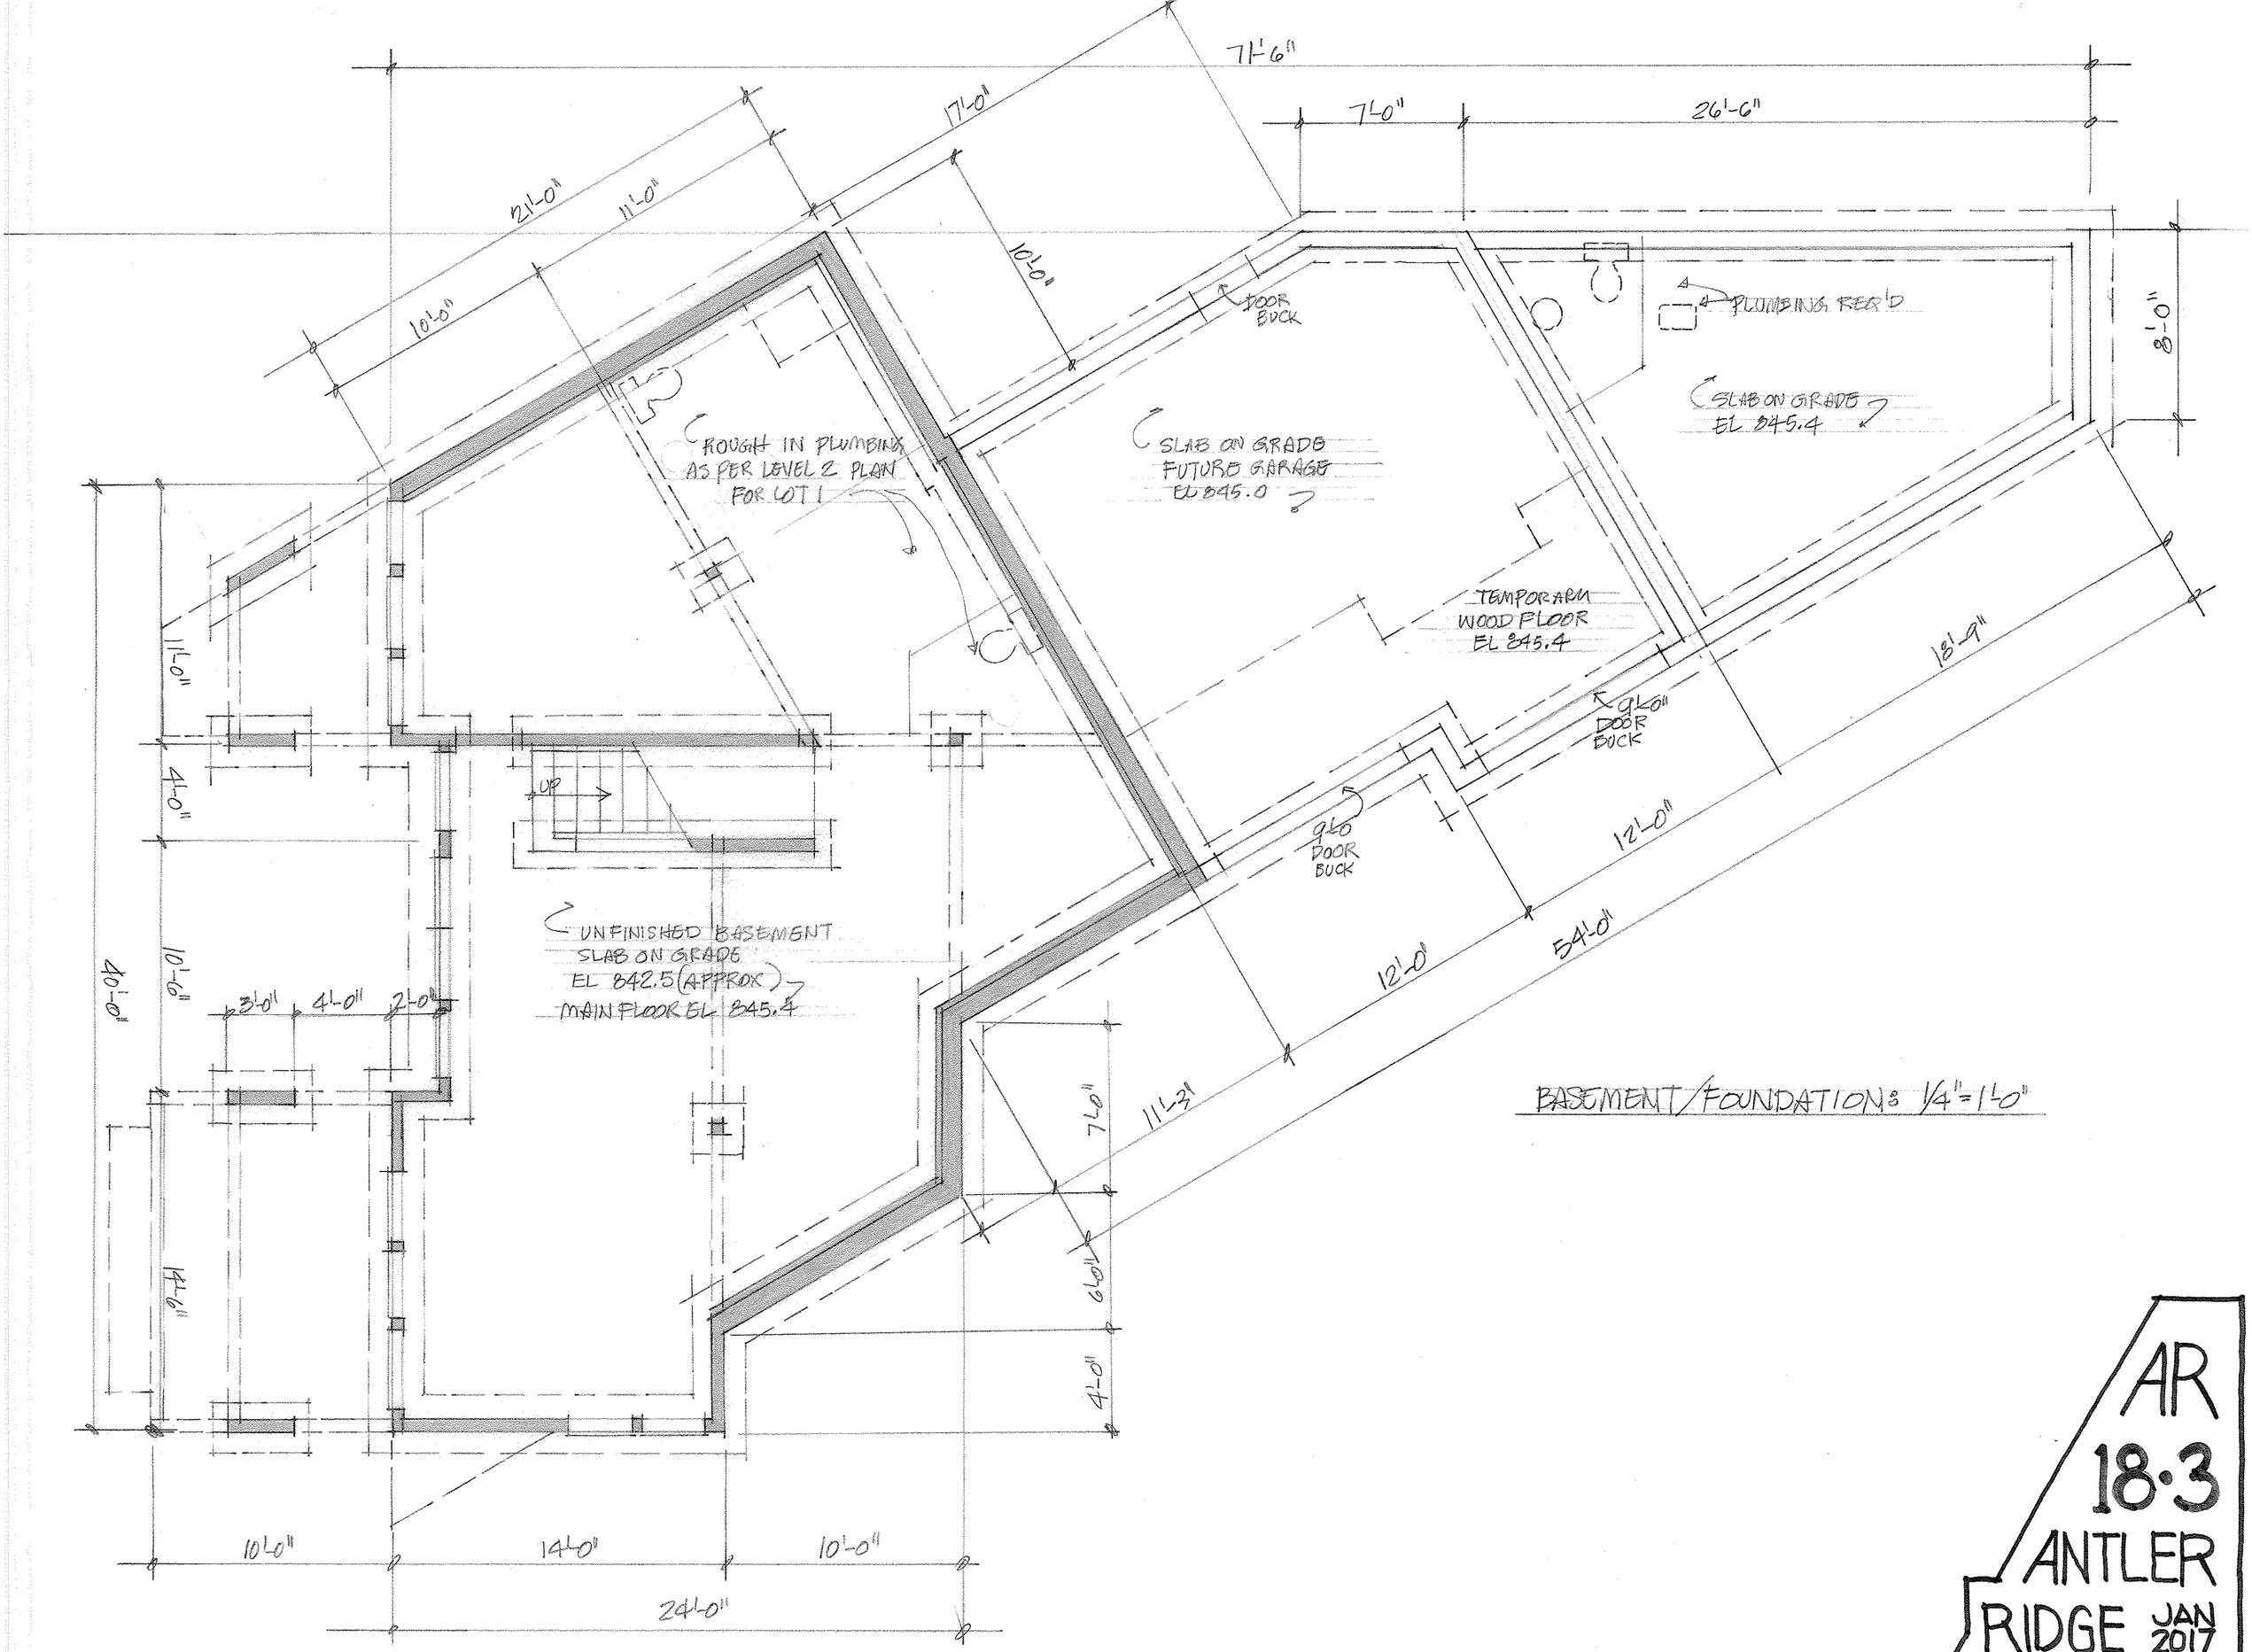

BASEMENT/FOUNDATION: 1/4"=1'-0"

AR 18·3
ANTLER RIDGE
JAN 2017

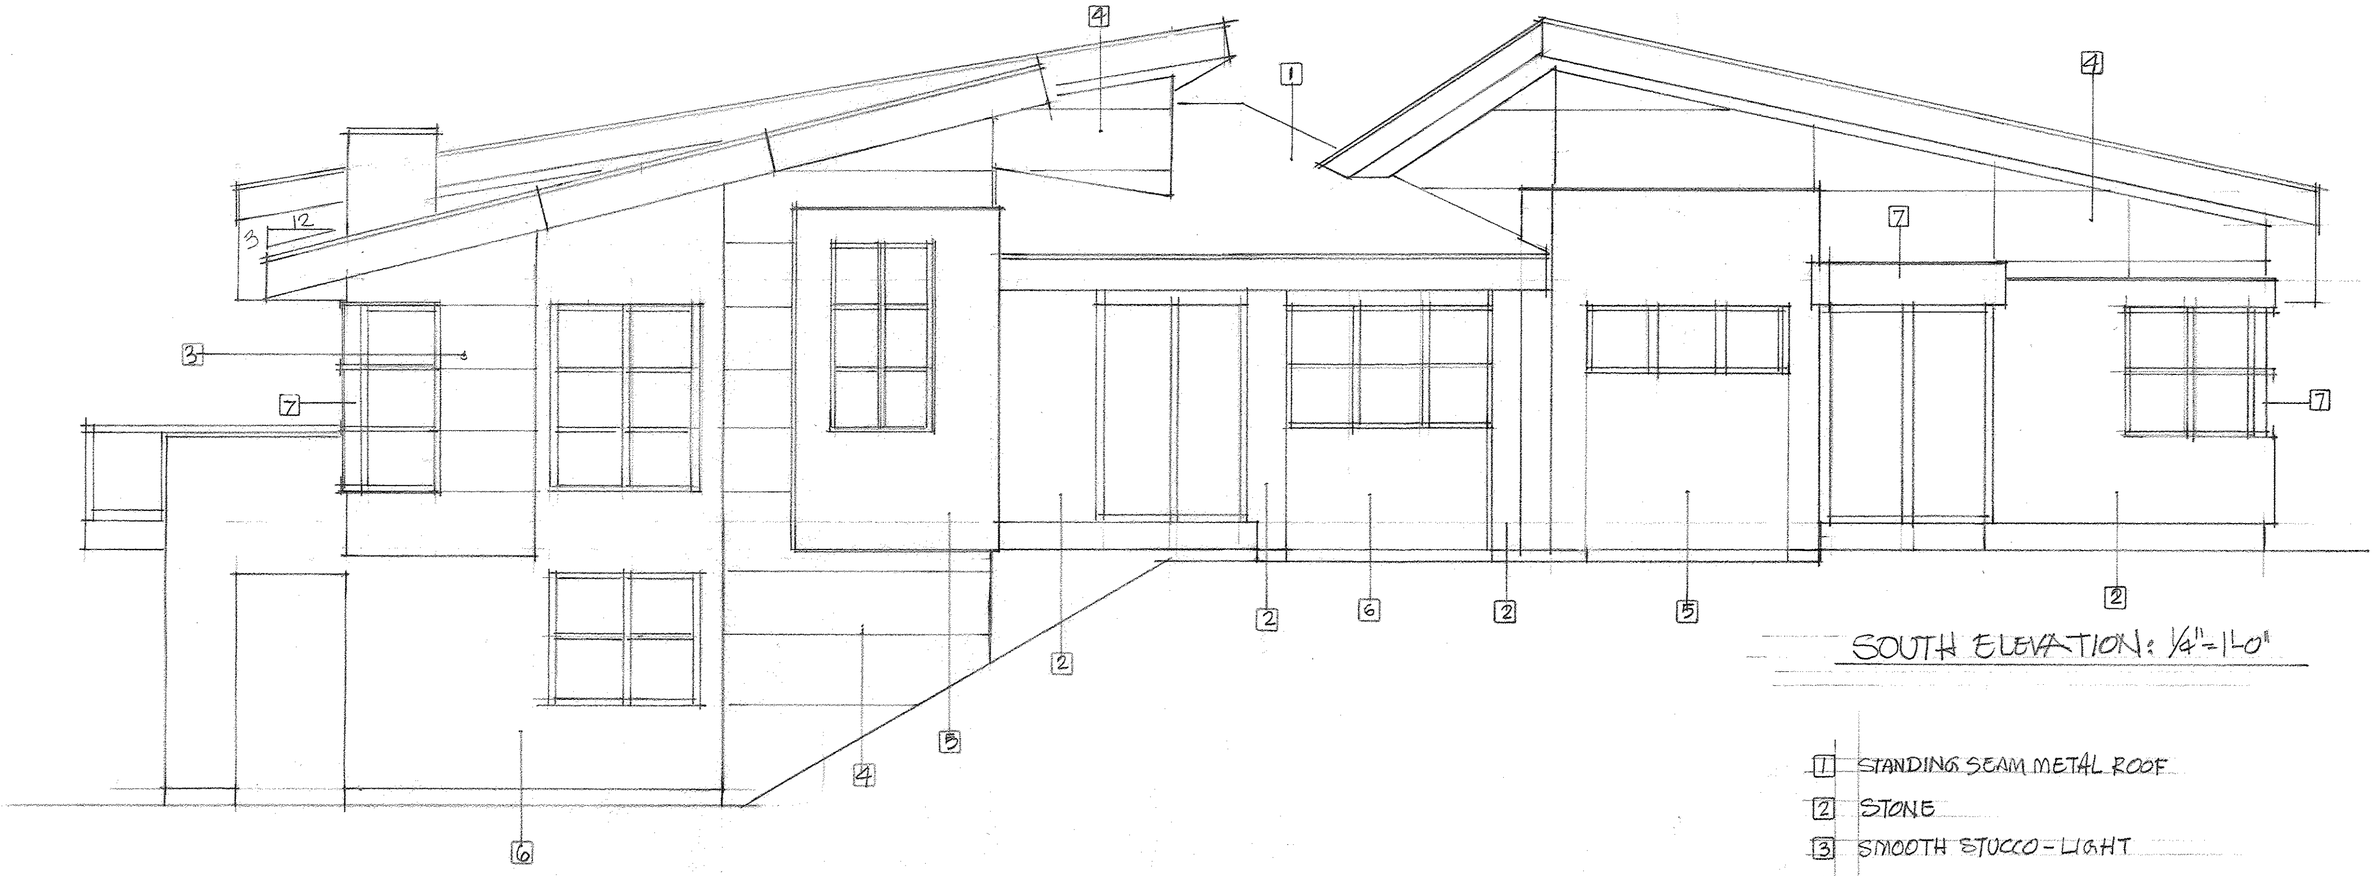

SOUTH ELEVATION: 1/4"=1'-0"

1 STANDING SEAM METAL ROOF
2 STONE
3 SMOOTH STUCCO - LIGHT
4 SMOOTH STUCCO - DARK
5 WOOD SIDING
6 CORRUGATED STEEL SIDING
7 FEATURE PANEL

WEST ELEVATION: 1/4"=1'-0"

AR 18·4
ANTLER RIDGE
JAN 2017

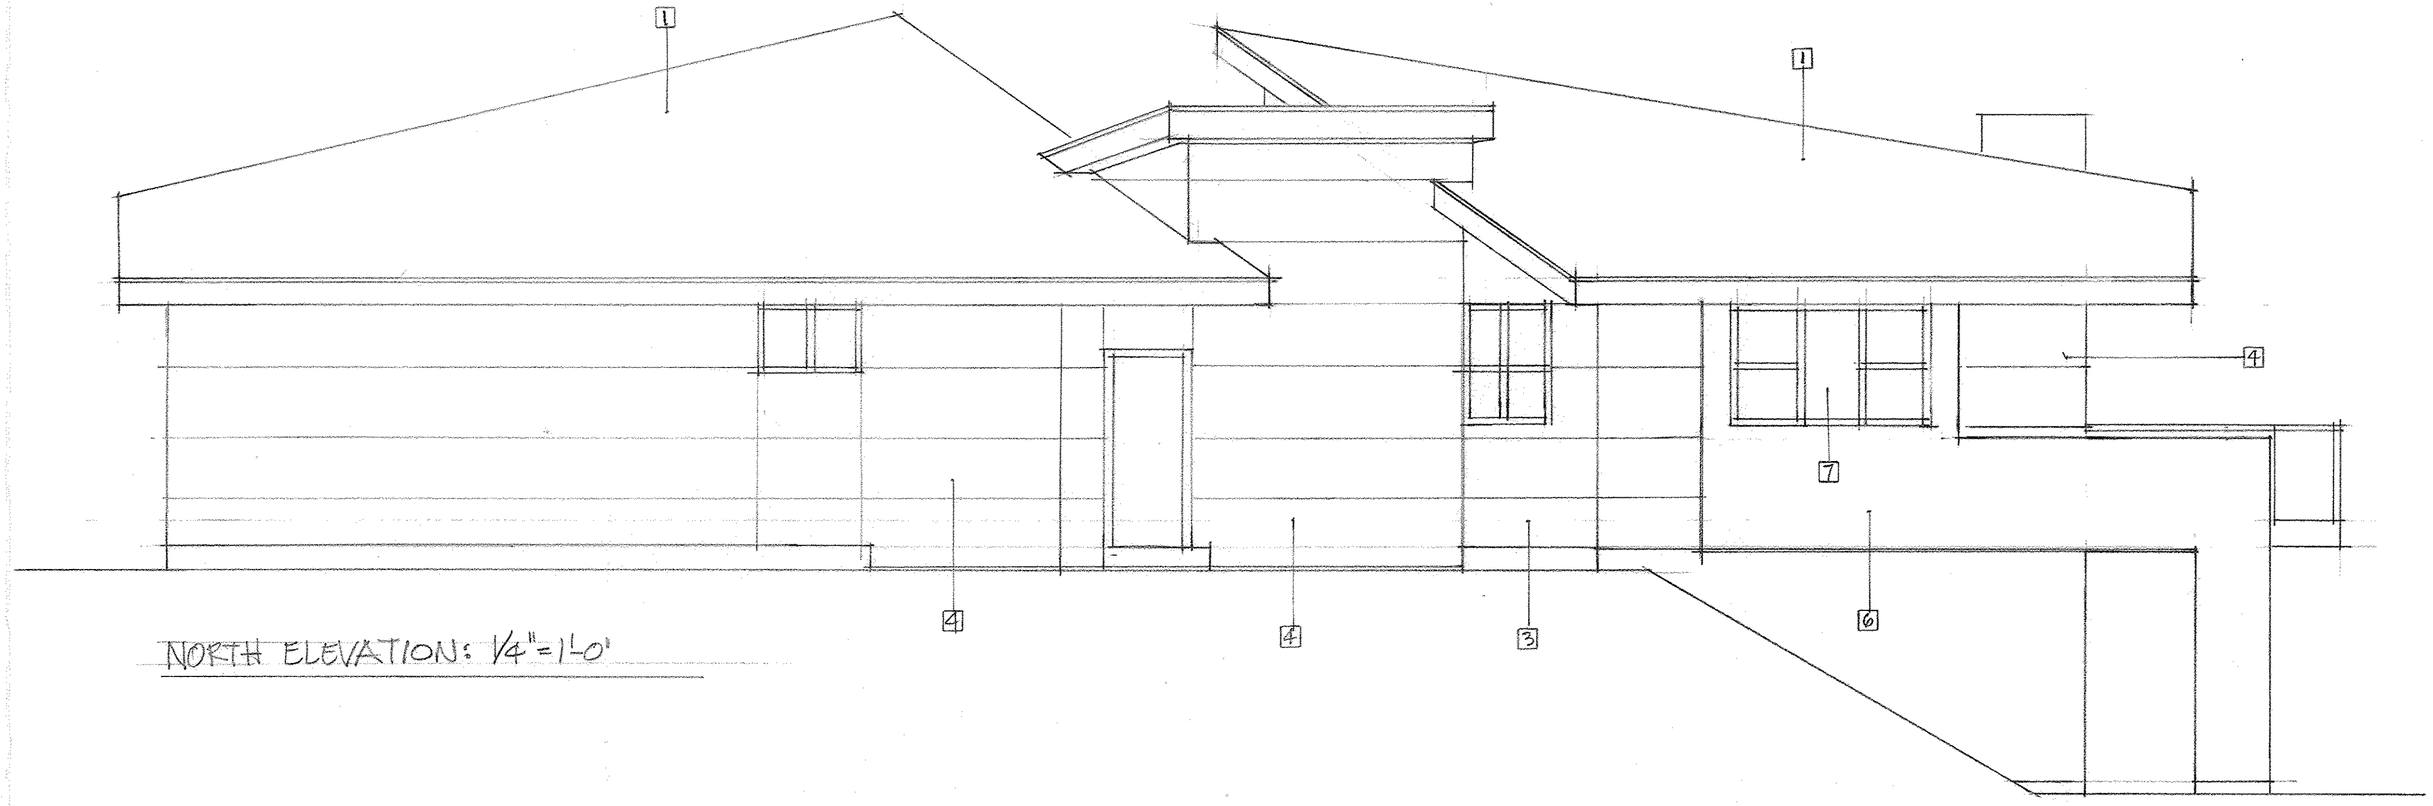

NORTH ELEVATION: 1/4"=1'-0"

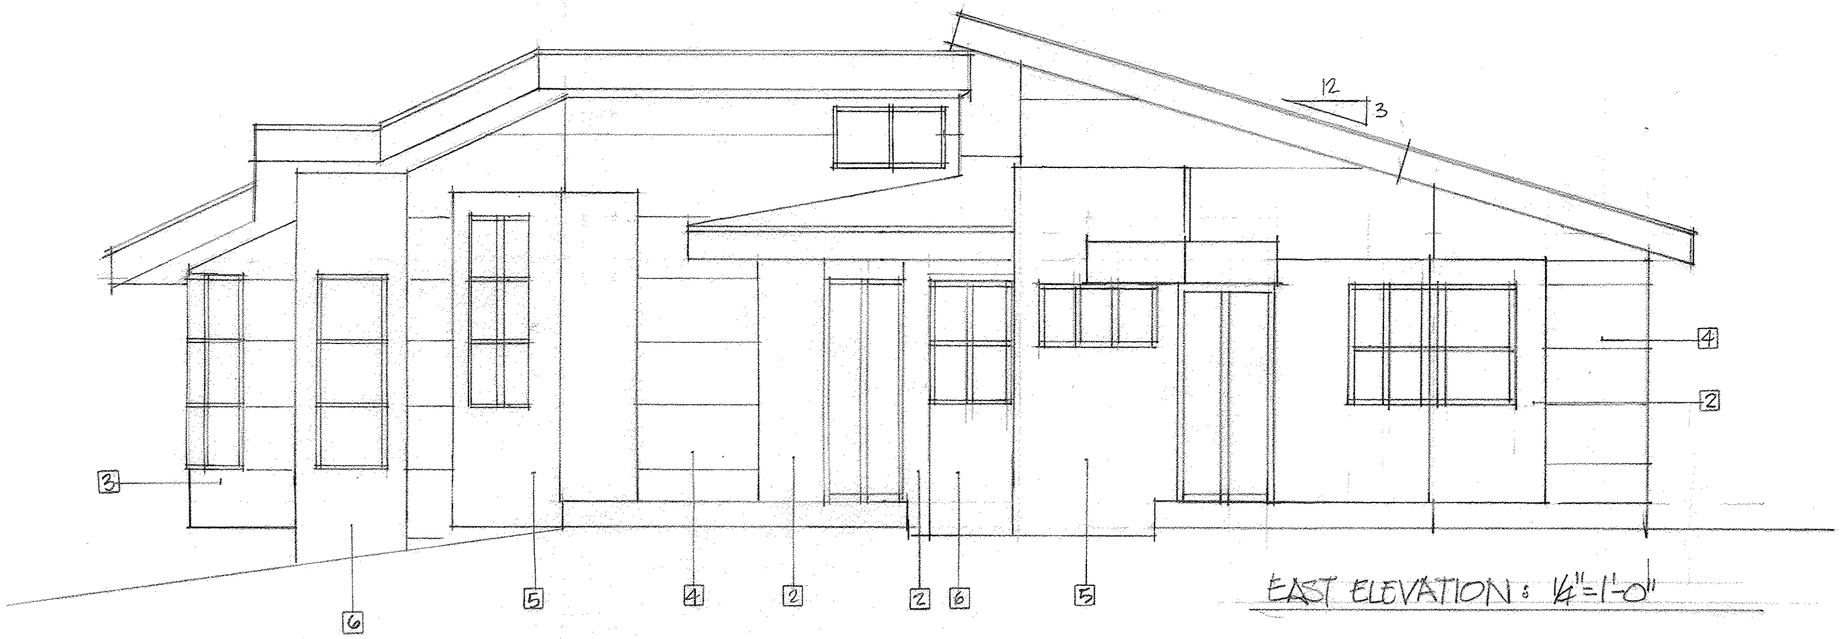

EAST ELEVATION: 1/4"=1'-0"

AR
18-5
ANTLER
RIDGE JAN 2019